PLAT OF VACATION

MAIL PLAT TO:

HAEGER ENGINEERING LLC
CONSULTING ENGINEERS AND LAND SURVEYORS
1304 PLUM GROVE ROAD
SCHAUMBURG, IL 60173

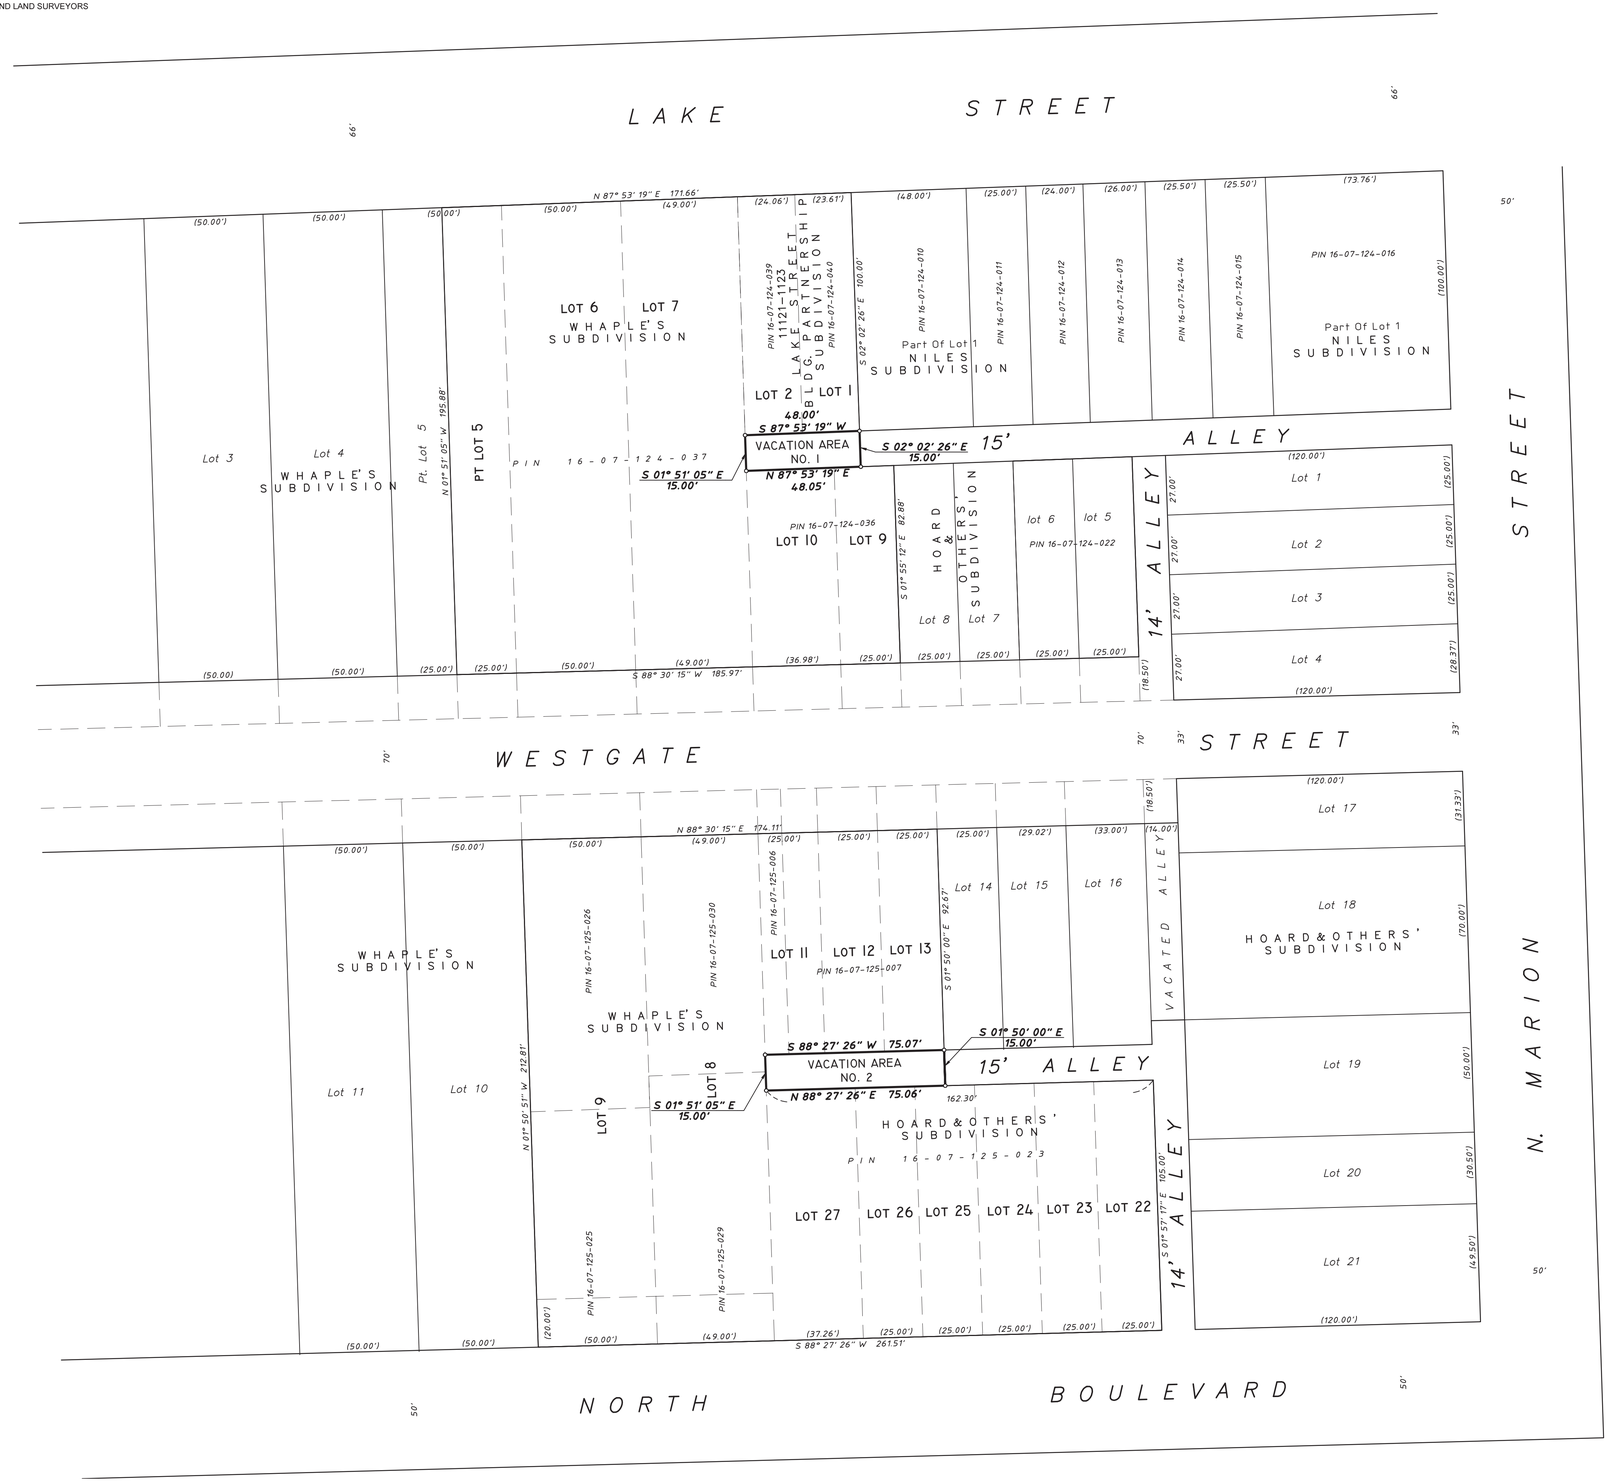

VACATION AREA NO. 1

THAT PART OF A 15 FOOT WIDE PUBLIC ALLEY LYING NORTH OF LOT 5 TO 10 INCLUSIVE, IN AND ESTABLISHED BY HOARD AND OTHERS' SUBDIVISION OF LOT 1(EXCEPT THE NORTH 100 FEET THEREOF) IN NILES SUBDIVISION OF LOTS 10 TO 16 INCLUSIVE AND THE WEST 13 FEET OF LOT 17 OF SKINNERS SUBDIVISION OF LAND IN THE SOUTHWEST CORNER OF NORTHWEST QUARTER OF SECTION 7, TOWNSHIP 39 NORTH, RANGE 13, EAST OF THE THIRD PRINCIPAL MERIDIAN, AND LYING WEST OF THE SOUTHERLY EXTENTION OF THE EAST LINE OF LOT 1 IN 1121-23 LAKE STREET BUILDING PARTNERSHIP SUBDIVISION, BEING A SUBDIVISION OF THE NORTHWEST QUARTER OF SECTION 7, TOWNSHIP 39 NORTH, RANGE 13, EAST OF THE THIRD PRINCIPAL MERIDIAN, ACCORDING TO THE PLAT THEREOF RECORDED MAY 6, 1994 AS DOCUMENT NO. 94413163, ALL IN COOK COUNTY ILLINOIS.

VACATION AREA NO. 2

THAT PART OF A 15 FOOT WIDE PUBLIC ALLEY LYING SOUTH OF LOTS 11 TO 16 INCLUSIVE, NORTH OF LOTS 22 TO 27 INCLUSIVE AND WEST OF THE SOUTHERLY EXTENTION OF THE EAST LINE OF LOT 13, ALL IN AND ESTABLISHED BY HOARD AND OTHERSS SUBDIVISION OF LOT 1(EXCEPT THE NORTH 100 FEET THEREOF) IN NILES SUBDIVISION OF LOTS 10 TO 16 INCLUSIVE AND THE WEST 13 FEET OF LOT 17 OF SKINNERS SUBDIVISION OF LAND IN THE SOUTHWEST CORNER OF NORTHWEST QUARTER OF SECTION 7, TOWNSHIP 39 NORTH, RANGE 13, EAST OF THE THIRD PRINCIPAL MERIDIAN, COOK COUNTY, ILLINOIS.

NOTE:

1. ALL PUBLIC UTILITIES SHALL BE RELOCATED BY THE VILLAGE OF OAK PARK PRIOR TO THE RECORDING OF THIS PLAT.

30 15 0 30
SCALE: 1" = 30'

VILLAGE BOARD CERTIFICATE

STATE OF ILLINOIS)
) SS:
COUNTY OF COOK)

APPROVED AND ACCEPTED BY THE VILLAGE BOARD OF THE VILLAGE OF OAK PARK, IL AT A MEETING HELD,

THIS _____ DAY OF _____, A.D., 20 ____.

_____
PRESIDENT

_____
PRINTED NAME

_____
ATTEST: CLERK

_____
PRINTED NAME

COUNTY CLERK'S CERTIFICATE

STATE OF ILLINOIS)
) SS:
COUNTY OF COOK)

I, _____, COUNTY CLERK FOR COOK COUNTY IN THE STATE AFORESAID, DO HEREBY CERTIFY THAT I FIND NO DELINQUENT GENERAL TAXES, NO UNPAID CURRENT GENERAL TAXES, NO UNPAID FORFEITED TAXES, AND NO REDEEMABLE TAXES AGAINST ANY OF THE PROPERTY INCLUDED IN THIS PLAT.

I FURTHER CERTIFY THAT I HAVE RECEIVED ALL STATUTORY FEES IN CONNECTION WITH THE ANNEXED PLAT.

GIVEN UNDER MY HAND AND THE SEAL OF COOK COUNTY, AT WAUKEGAN, ILLINOIS THIS _____ DAY OF _____, A.D. 20 ____.

_____
COUNTY CLERK

_____
PRINTED NAME

STATE OF ILLINOIS)
) SS:
COUNTY OF COOK)

I, JEFFREY W. GLUNT, ILLINOIS PROFESSIONAL LAND SURVEYOR NO. 3695 HEREBY CERTIFY THAT THIS PLAT HAS BEEN PREPARED UNDER MY DIRECT SUPERVISION, FROM SURVEYS AND OFFICIAL RECORDS, FOR THE USE AND PURPOSES HEREIN SET FORTH AND THAT THE PLAT IS A CORRECT REPRESENTATION OF THE HEREON CAPTIONED PROPERTY.

SCHAUMBURG, ILLINOIS JANUARY 27, 2015

BY: _____
ILLINOIS PROFESSIONAL LAND SURVEYOR NO. 3695

STATE OF ILLINOIS
JEFFREY W. GLUNT
035-3695
SCHAUMBURG, ILLINOIS
PROFESSIONAL LAND SURVEYOR

EXPIRES 11-30-16

SURVEYOR'S NOTE:

1. THE BASIS FOR THE BEARINGS SHOWN HEREON IS ASSUMED.

HAEGER ENGINEERING
consulting engineers • land surveyors
1304 N. Plum Grove Road, Schaumburg, IL 60173
Tel: 847.394.6600 Fax: 847.394.6608
Illinois Professional Design Firm License No. 184-003152
www.haegerengineering.com

© 2015 Haeger Engineering, LLC