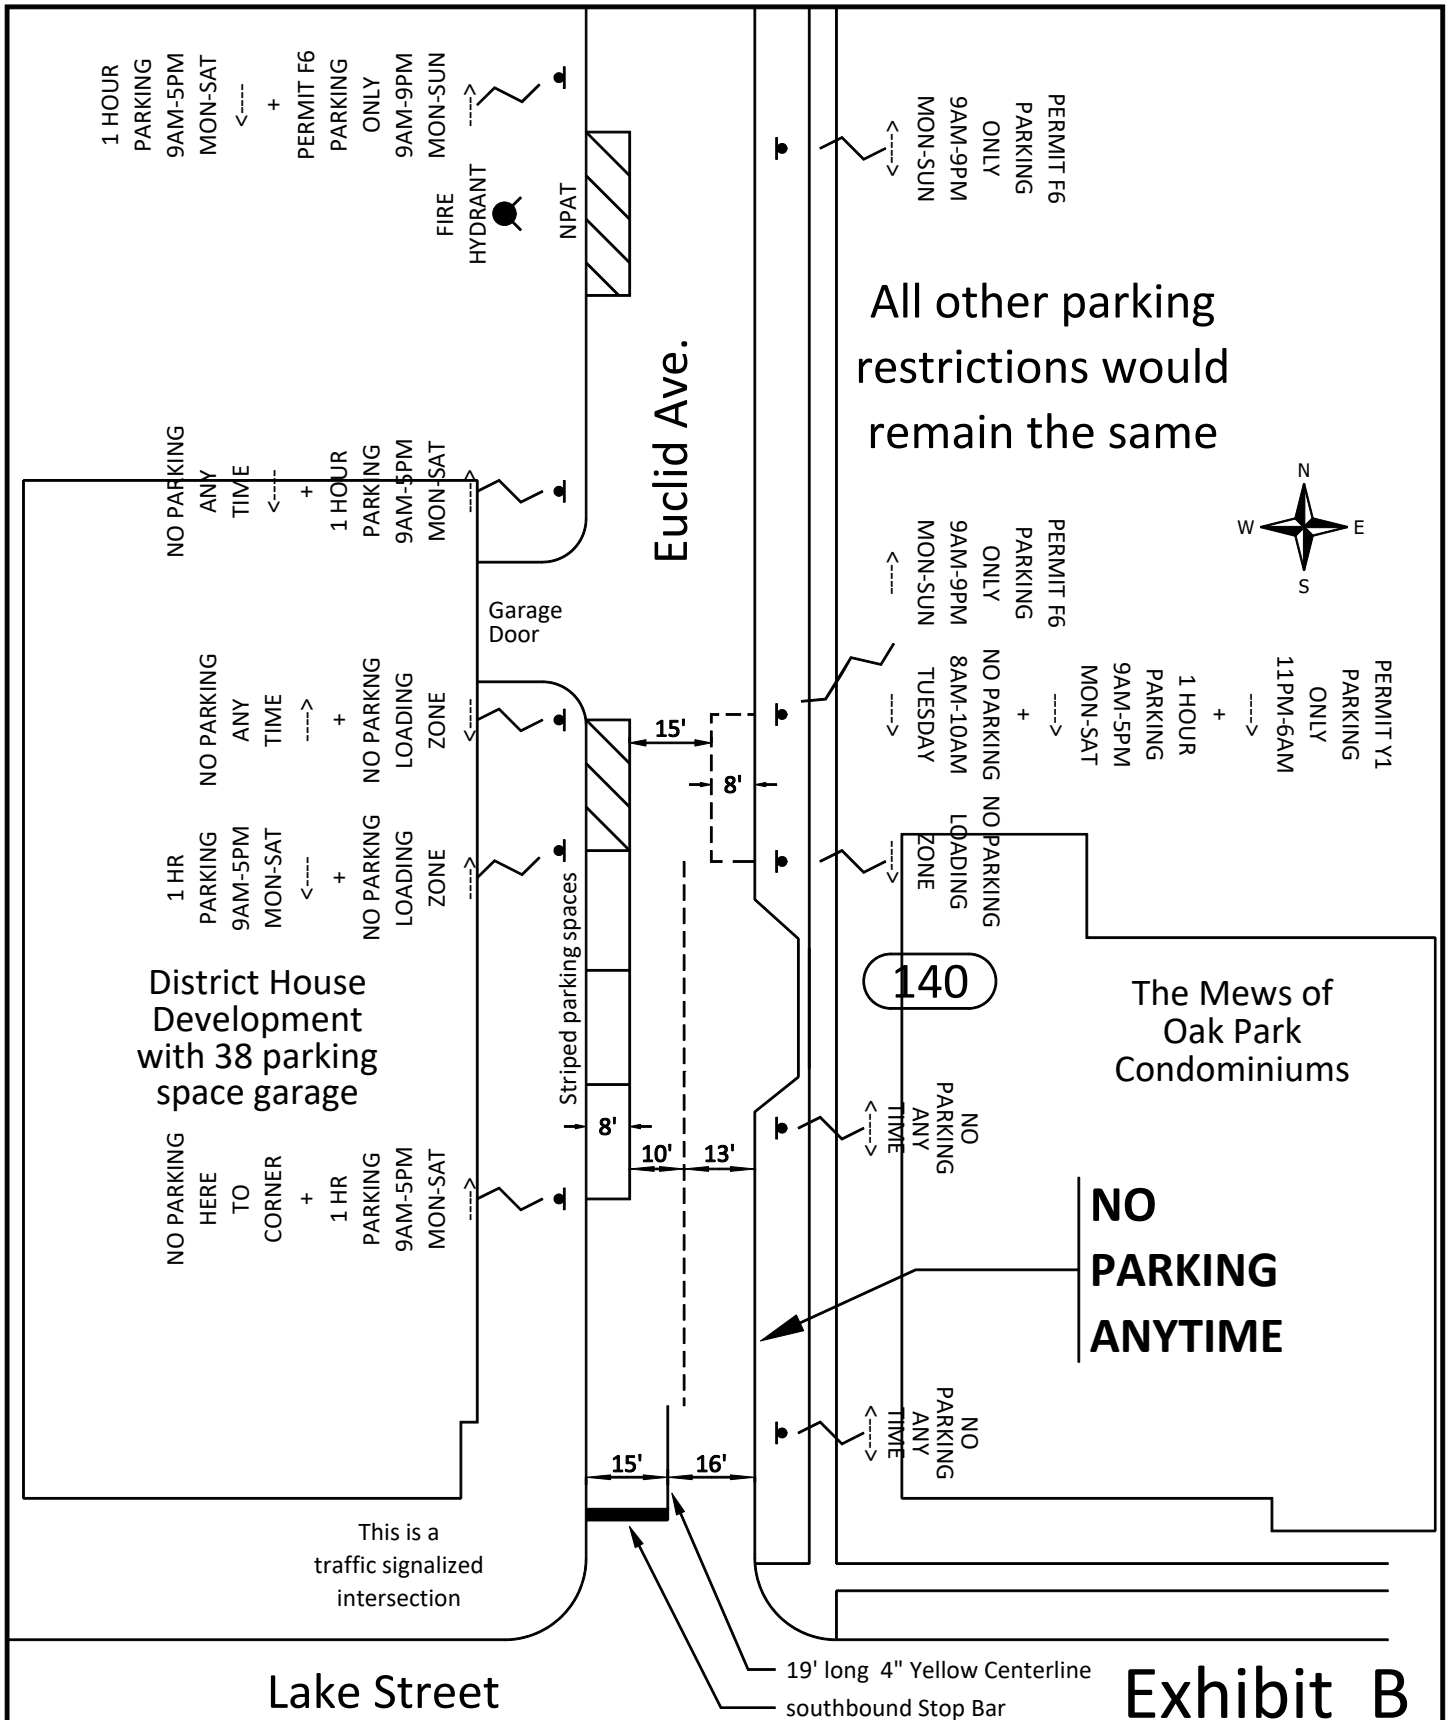

Exhibit B

Oak Park

Engineering Division

Scale: 1" = *Ft.*

By: MJK *Date:* 12/16/19

AFTER

No Parking Anytime on the east side of Euclid Avenue north of Lake Street adjacent to The Mews of Oak Park Condominiums

Filename: U:\Parking_Traffic\P&T Commission\2019 agendas\1219-1\5 - remove parking on Euclid by DH\draft\1219-1-5 sketch of the area.dcd